UNLESS NOTED OTHERWISE
4/12 PITCH --- 24" O.H.
6/12 PITCH --- 24" O.H.
TRUSS MANUFACTURER TO
ADJUST HEEL HEIGHTS
ACCORDINGLY

THE GRILLES SHOWN
MAY NOT DEPICT
ACTUAL MANUFACTURERS
SPECIFICATIONS

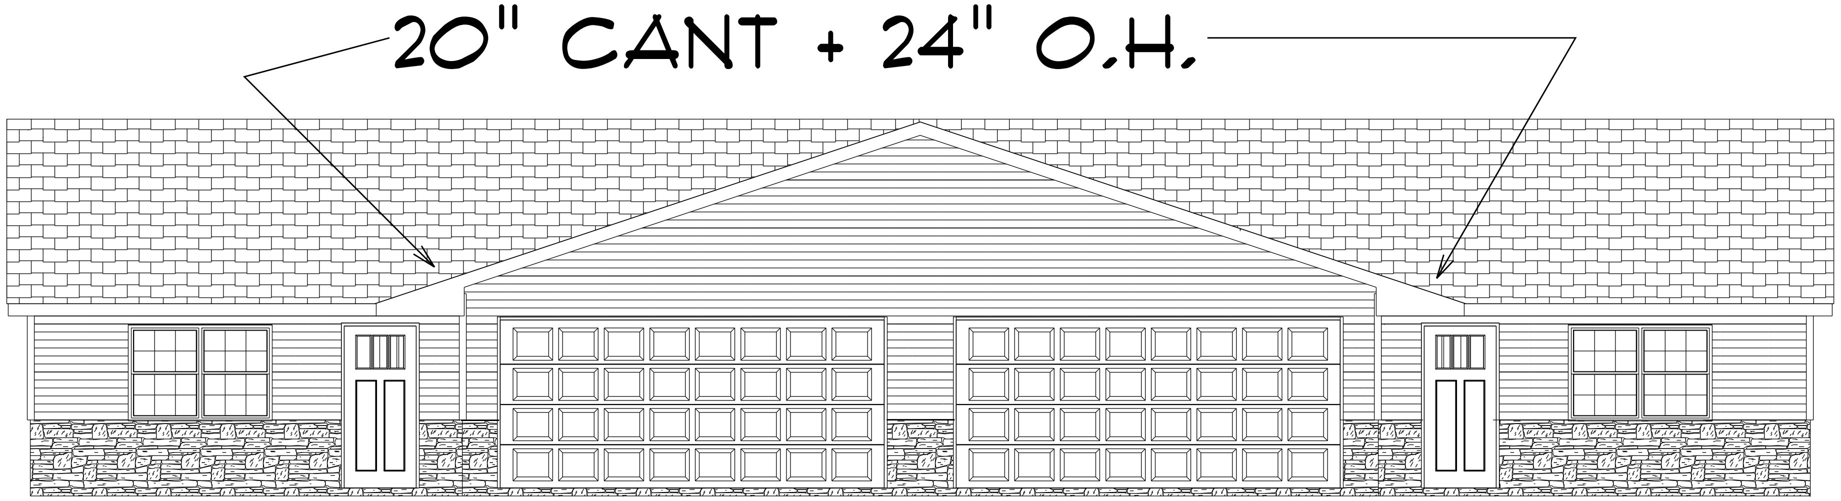

FRONT ELEVATION

SCALE: 1/8" = 1'-0"

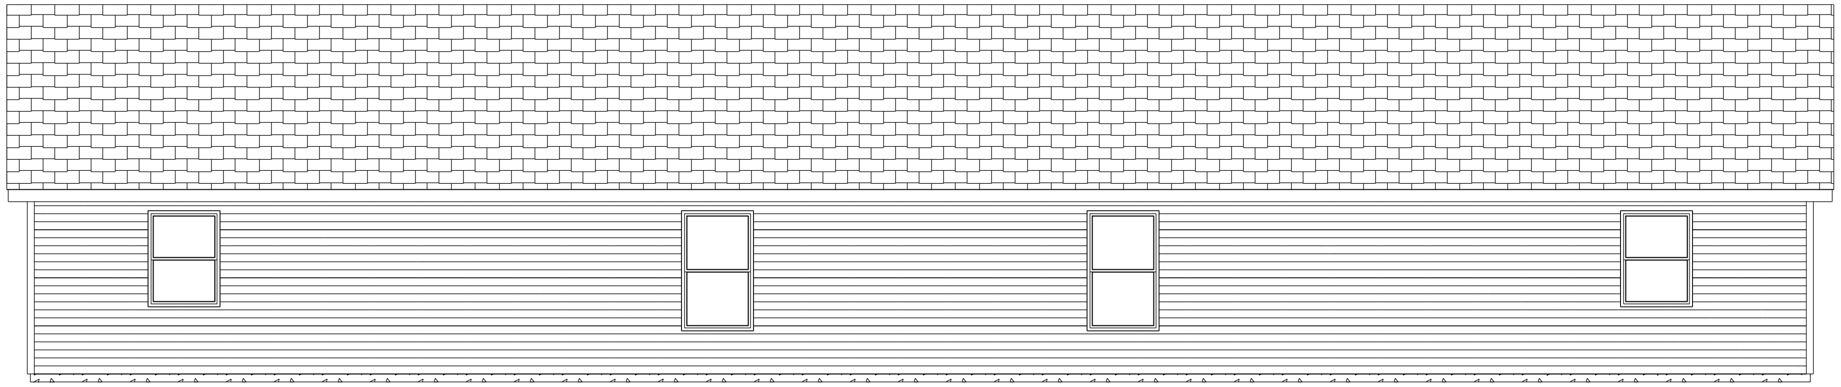

REAR ELEVATION

CONTRACTOR: K&D BUILDERS
HOME OWNER: SLAB DUPLEX
PHONE: ------------
W.T. ---------
PLAN# 18-384
DRAWN BY: BPAGE
BRUCE_PAGE@LYMANLUMBER.COM
715-831-3380

DATE: 10-15-18
10-30-18

A-1

1/8" = 1'-0"
11 X 17 PAPER

LYMAN LUMBER COMPANY
THE PROFESSIONAL BUILDERS SUPPLY CENTER
1700 WESTERN AVE. EAU CLAIRE WIS. 54702

Lyman Lumber is not a certified Architect or Engineer and makes no guarantee, warranty or representation on these practices or local codes. Lyman Lumber reserves the right to make additions, deletions and modifications at our descretion, and as deemed appropriate or desireable. Our drawings are intended as a general guide for informational and visual purposes only, and are therefore subject to change. All dimensions, specifications and square footage accounts are approximate and should be verified by client and/or contractor before construction begins, and may vary with actual construction. These documents remain the property of Lyman Lumber and are not to be duplicated, changed or copied in any manner. Nor are they to be assigned to any third party without first obtaining permission from Lyman Lumber.

THE GRILLES SHOWN
MAY NOT DEPICT
ACTUAL MANUFACTURERS
SPECIFICATIONS

UNLESS NOTED OTHERWISE
4/12 PITCH --- 24" O.H.
6/12 PITCH --- 24" O.H.
TRUSS MANUFACTURER TO
ADJUST HEEL HEIGHTS
ACCORDINGLY

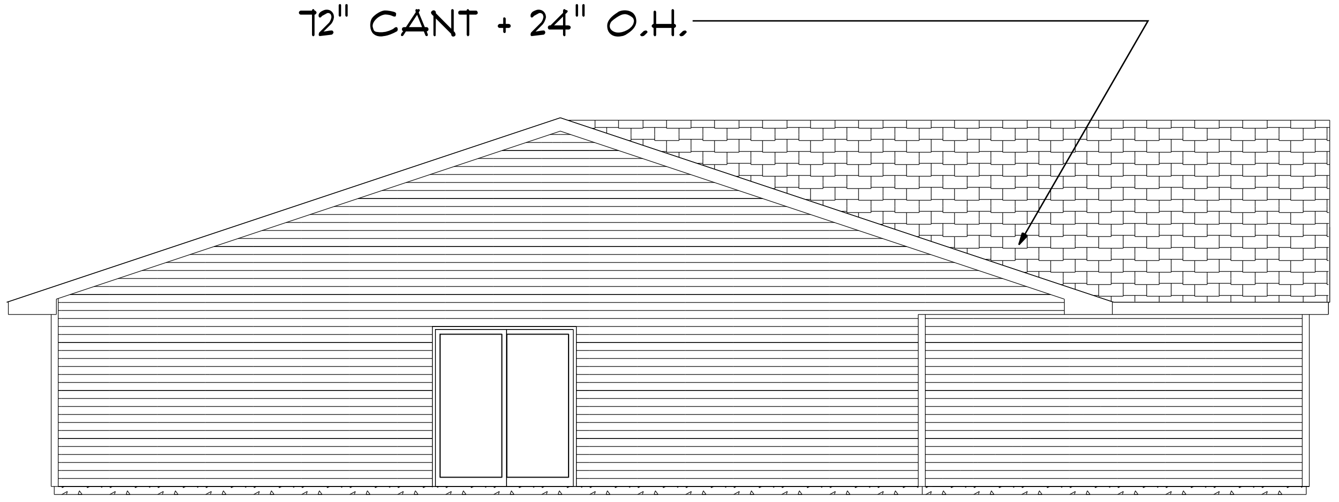

LEFT ELEVATION

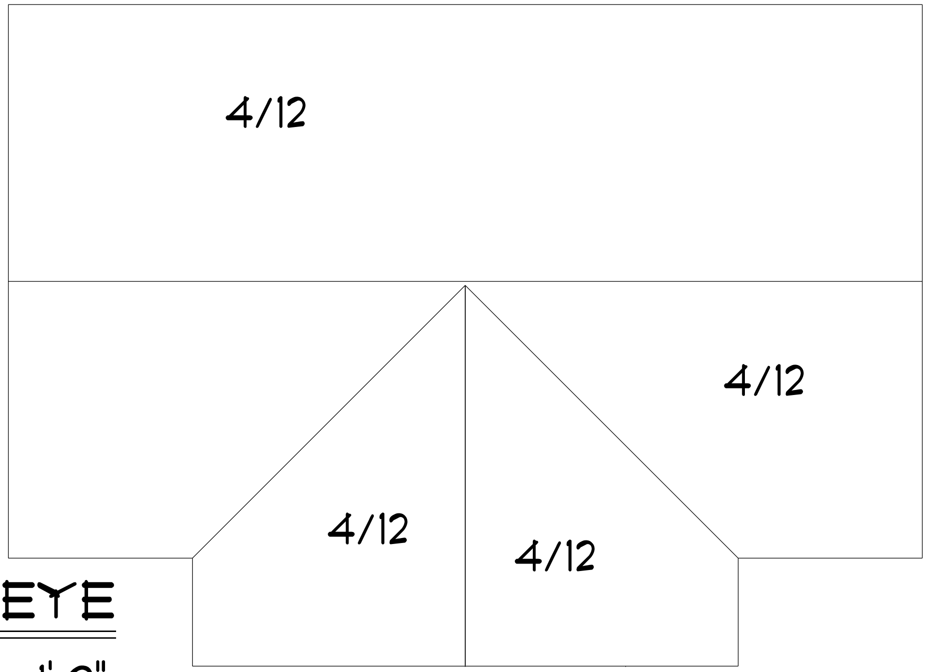

BIRDSEYE

1/16" = 1'-0"

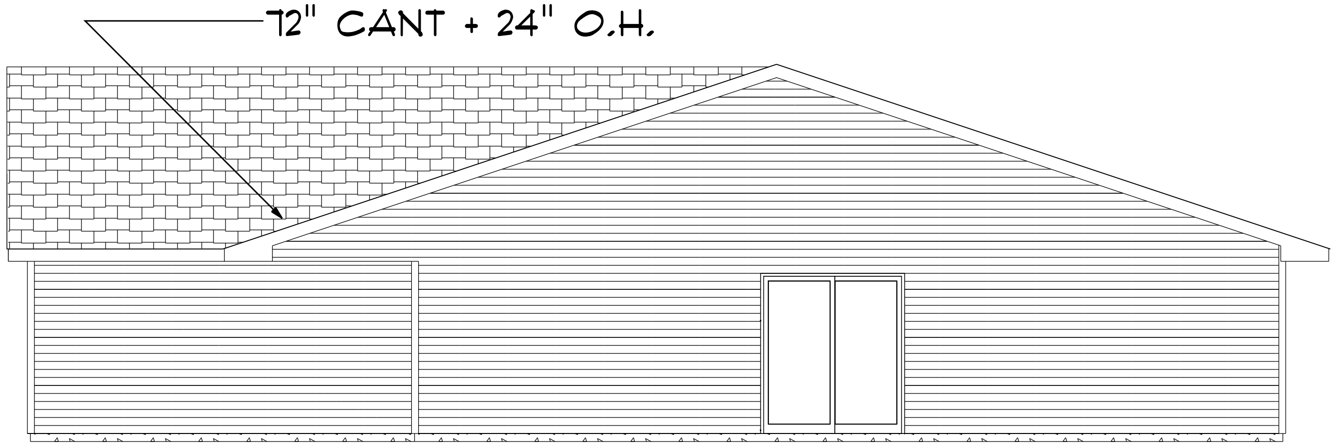

RIGHT ELEVATION

LYMAN LUMBER COMPANY
THE PROFESSIONAL BUILDERS SUPPLY CENTER
1700 WESTERN AVE. EAU CLAIRE WIS. 54702

A-2

1/8" = 1'-0"
11 X 17 PAPER

DATE: 10-15-18
10-30-18

CONTRACTOR: K&D BUILDERS
HOME OWNER: SLAB DUPLEX
PLAN# 18-384
PHONE: ------------
W.T. ---------
DRAWN BY: BPAGE BRUCE_PAGE@LYMANLUMBER.COM 715-831-3380

Lyman Lumber is not a certified Architect or Engineer and makes no guarantee, warranty or representation on these practices or local codes. Lyman Lumber reserves the right to make additions, deletions and modifications at our descretion, and as deemed appropriate or desireable. Our drawings are intended as a general guide for informational and visual purposes only, and are therefore subject to change. All dimensions, specifications and square footage accounts are approximate and should be verified by client and/or contractor before construction begins, and may vary with actual construction. These documents remain the property of Lyman Lumber and are not to be duplicated, changed or copied in any manner. Nor are they to be assigned to any third party without first obtaining permission from Lyman Lumber.

1184 SQ FT
8' MAIN LEVEL WALLS
556 SQ FT GARAGE

1ST FLOOR LAYOUT

SCALE: 1/8" = 1'-0"

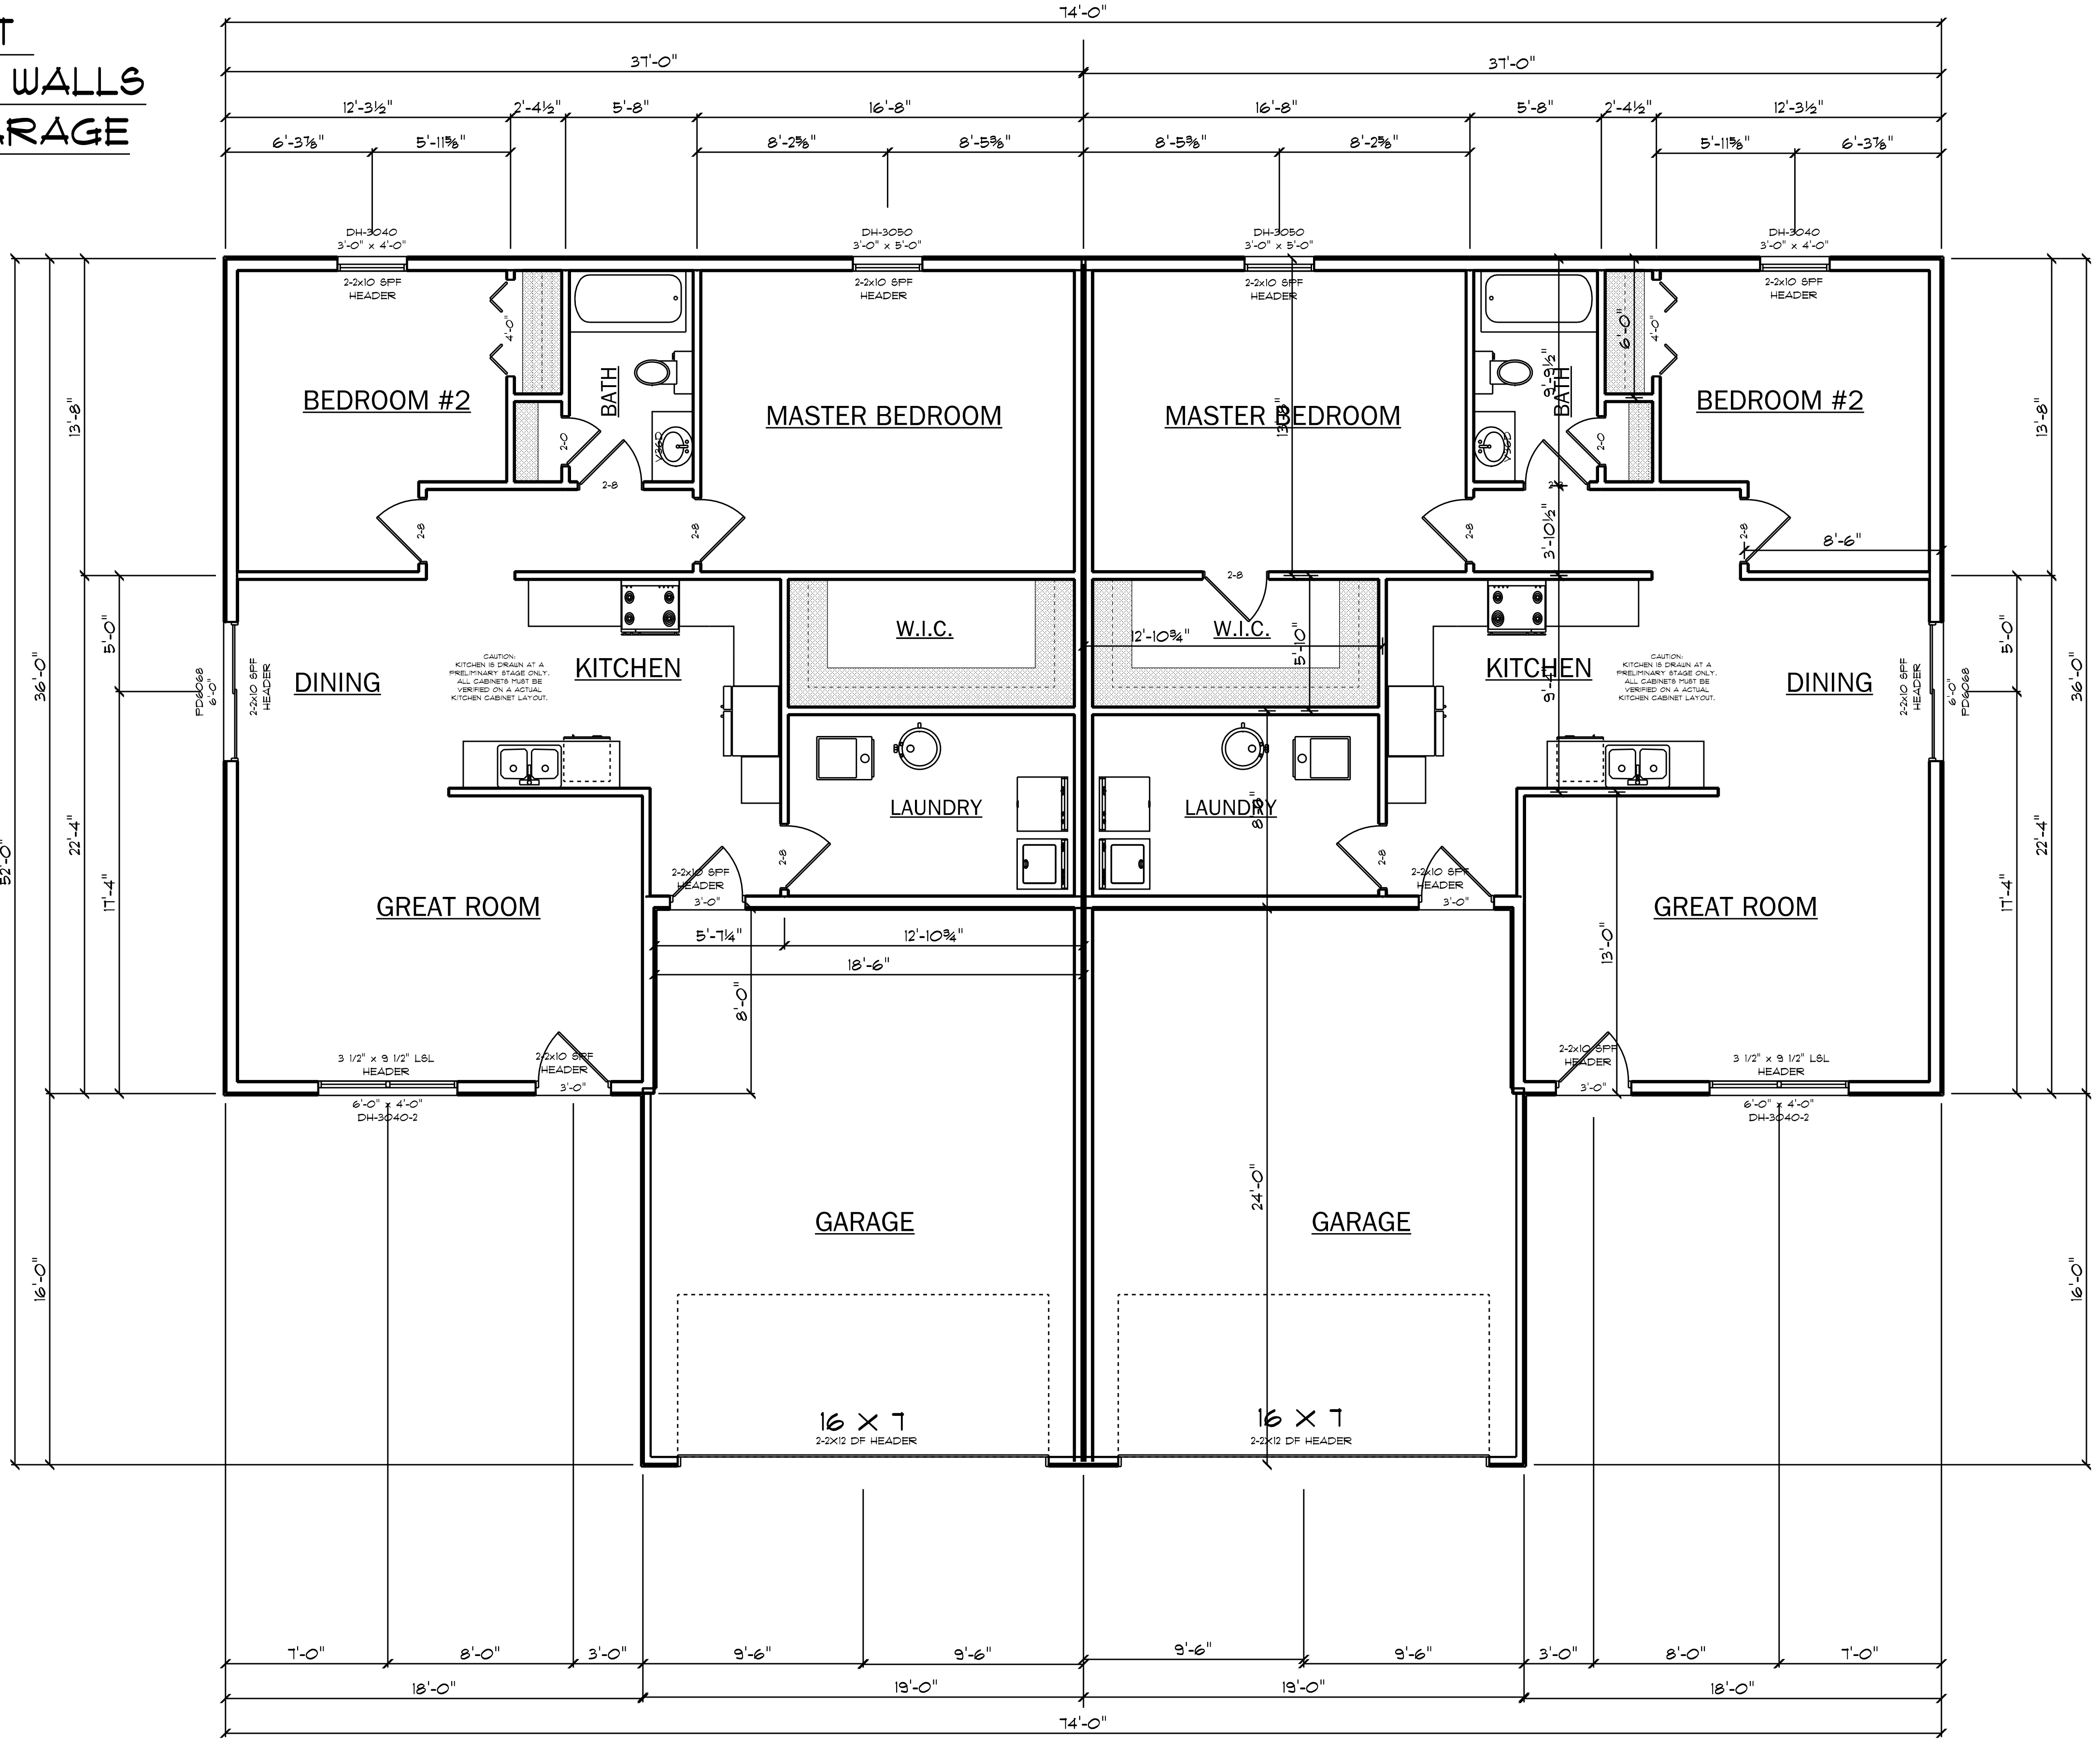

LYMAN LUMBER COMPANY

THE PROFESSIONAL BUILDERS SUPPLY CENTER

1700 WESTERN AVE. EAU CLAIRE WIS. 54702

A-3

1/8" = 1'-0"
11 X 17 PAPER

DATE: 10-15-18
10-30-18

CONTRACTOR: K&D BUILDERS

HOME OWNER: SLAB DUPLEX

PLAN# 18-384

PHONE: ----------

W.T. --------

DRAWN BY: BPAGE BRUCE_PAGE@LYMANLUMBER.COM 715-831-3380

Lyman Lumber is not a certified Architect or Engineer and makes no guarantee, warranty or representation on these practices or local codes. Lyman Lumber reserves the right to make additions, deletions and modifications at our descretion, and as deemed appropriate or desireable. Our drawings are intended as a general guide for informational and visual purposes only, and are therefore subject to change. All dimensions, specifications and square footage accounts are approximate and should be verified by client and/or contractor before construction begins, and may vary with actual construction. These documents remain the property of Lyman Lumber and are not to be duplicated, changed or copied in any manner. Nor are they to be assigned to any third party without first obtaining permission from Lyman Lumber.

BASEMENT LAYOUT

SCALE: 1/8" = 1'-0"

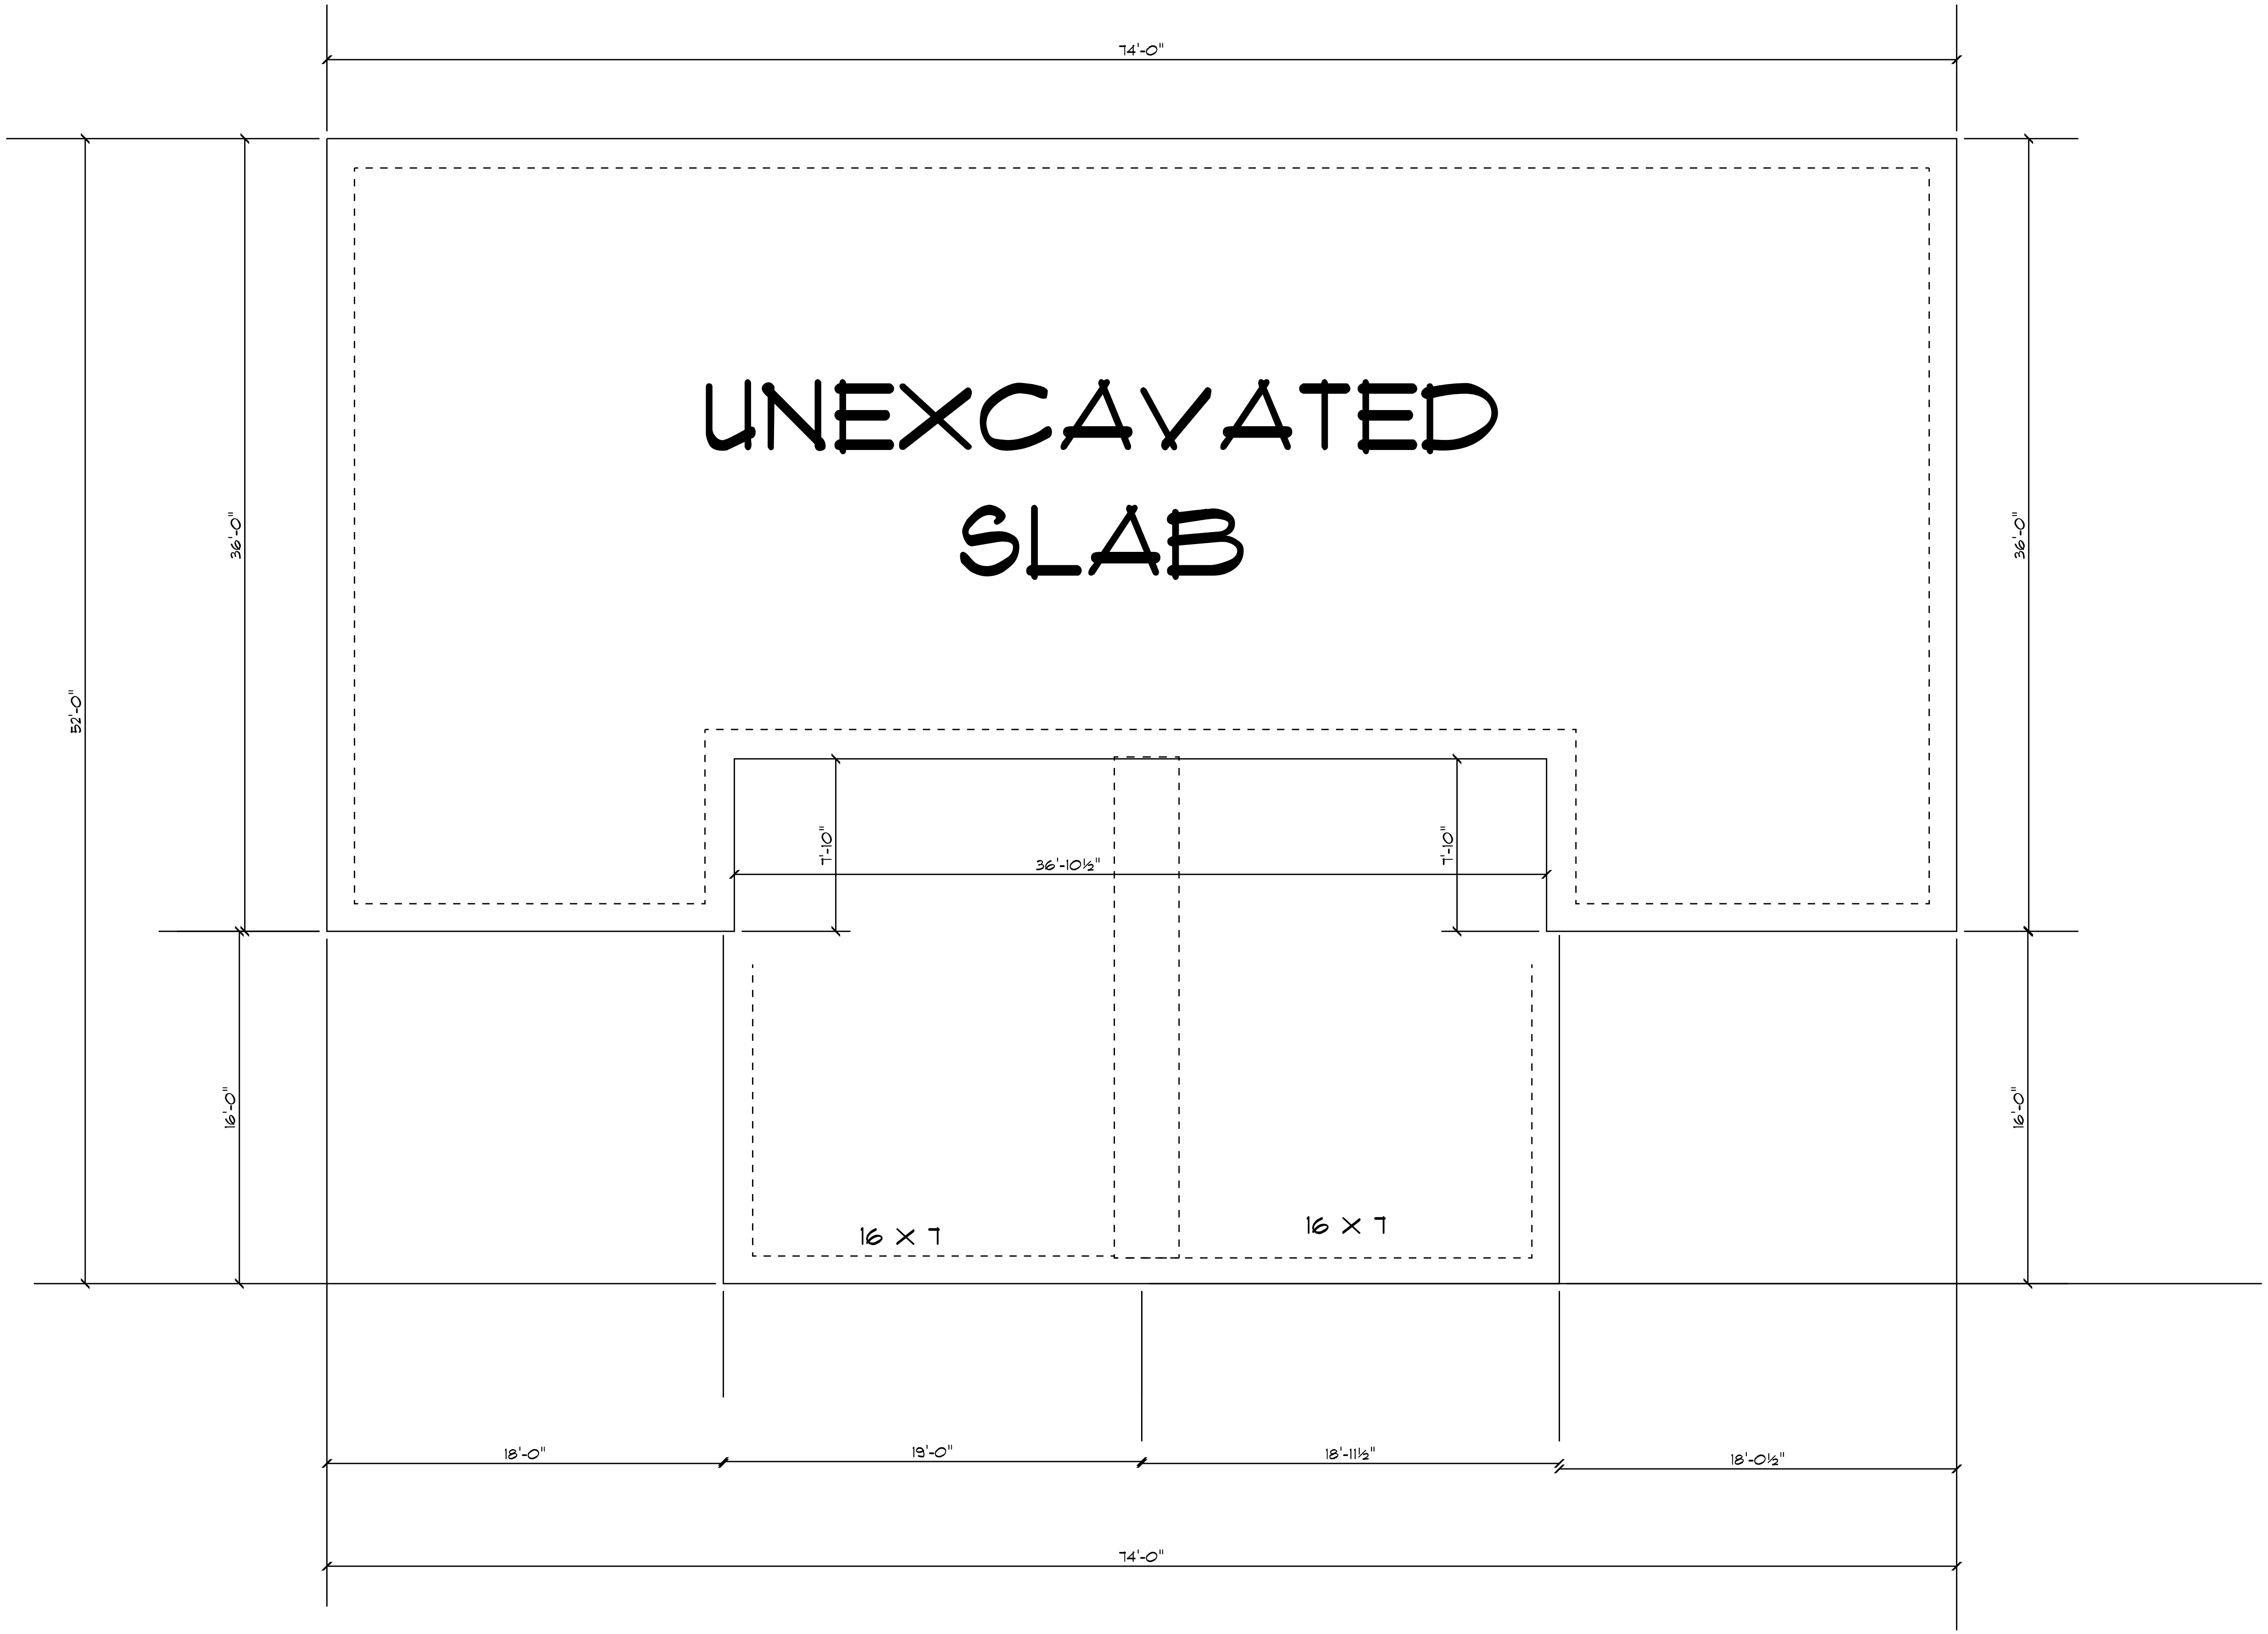

LYMAN LUMBER COMPANY

THE PROFESSIONAL BUILDERS SUPPLY CENTER

1700 WESTERN AVE. EAU CLAIRE WIS. 54702

Lyman Lumber is not a certified Architect or Engineer and makes no guarantee, warranty or representation on these practices or local codes. Lyman Lumber reserves the right to make additions, deletions and modifications at our descretion, and as deemed appropriate or desireable. Our drawings are intended as a general guide for informational and visual purposes only, and are therefore subject to change. All dimensions, specifications and square footage accounts are approximate and should be verified by client and/or contractor before construction begins, and may vary with actual construction. These documents remain the property of Lyman Lumber and are not to be duplicated, changed or copied in any manner. Nor are they to be assigned to any third party without first obtaining permission from Lyman Lumber.

A-5

1/8" = 1'-0"
11 X 17 PAPER

DATE: 10-15-18
10-30-18

CONTRACTOR: K&D BUILDERS

HOME OWNER: SLAB DUPLEX

PLAN# 18-384

PHONE: ________

W.T. ________

DRAWN BY: BPAGE BRUCE_PAGE@LYMANLUMBER.COM 715-831-3380