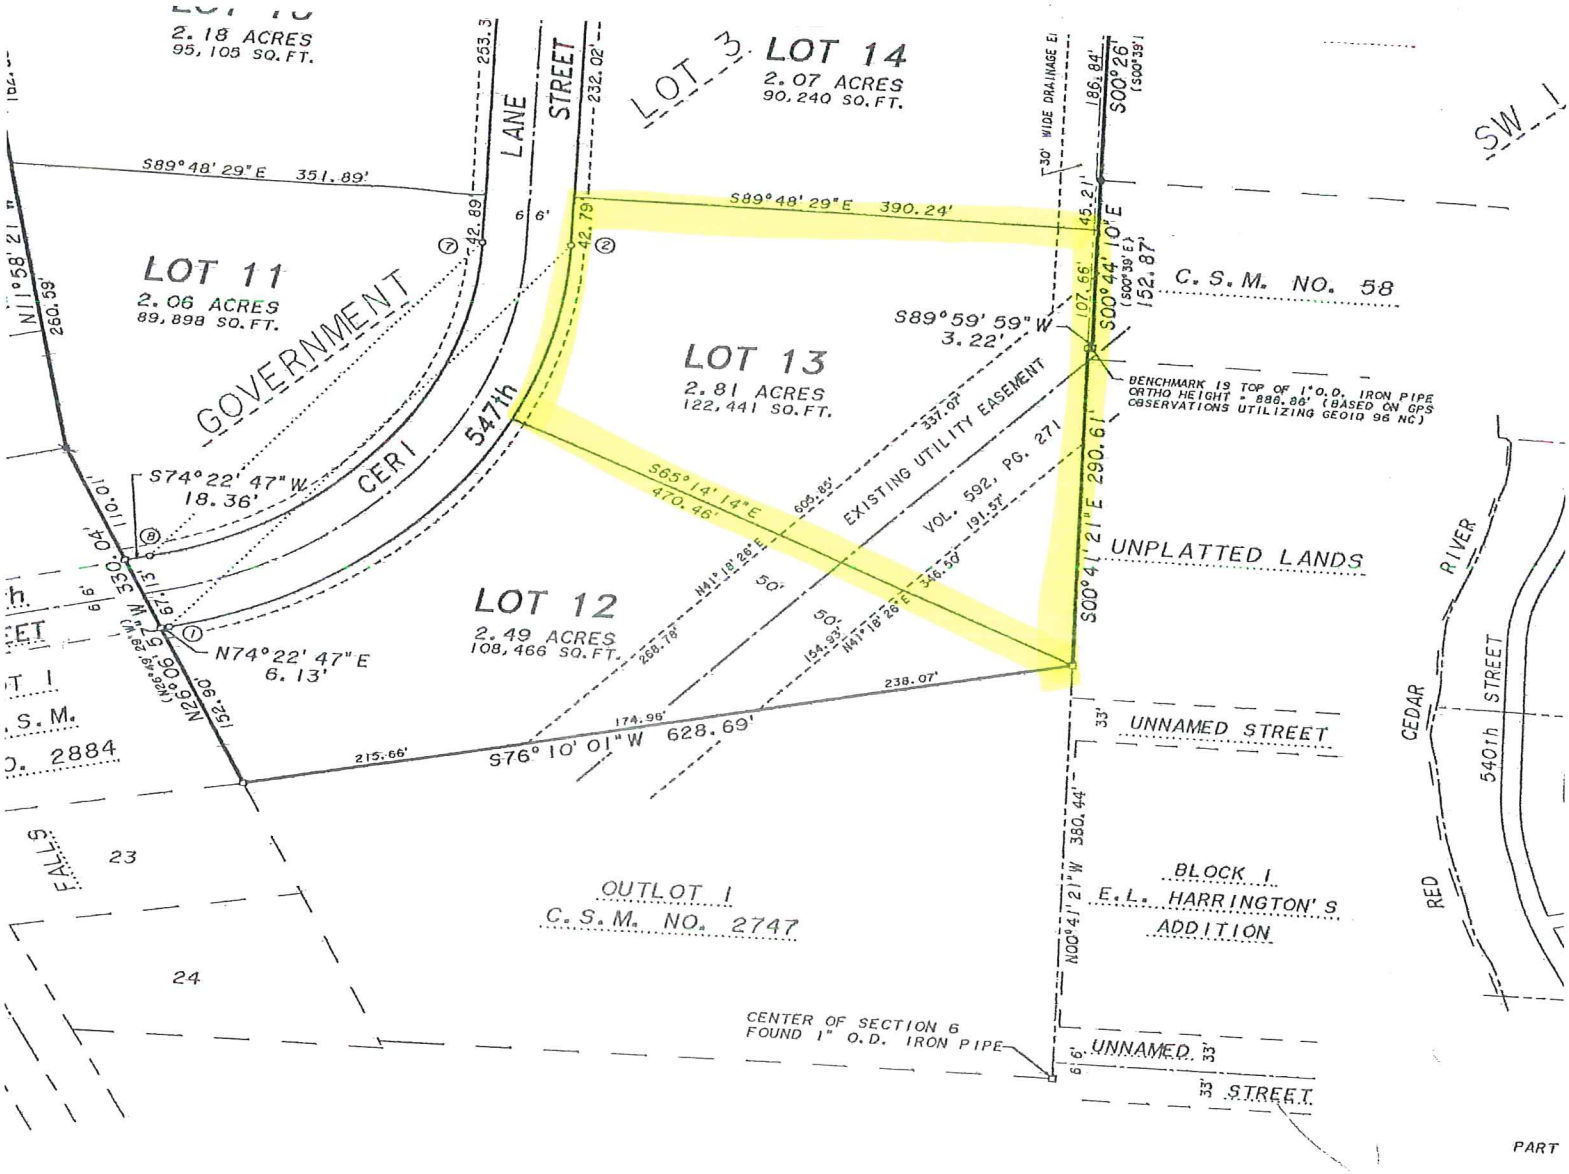

LEGEND

- = FOUND 2-1/4" O.D. IRON PIPE
- = FOUND 1-1/4" O.D. IRON PIPE
- = FOUND 1-3/4" O.D. IRON PIPE
- = FOUND 1" O.D. IRON PIPE
- = SET 2.375" O.D.X30" IRON PIPE WEIGHING 3.65 LBS. PER LINEAR FOOT
- = SET 1" O.D.X18" IRON PIPE WEIGHING 1.13 LBS. PER LINEAR FOOT AT ALL OTHER LOT CORNERS
- = GOVERNMENT CORNER AS NOTED
- ( ) = RECORD DATA
- = UTILITY EASEMENT

CURVE TABLE

CURVE	RADIUS	LENGTH	DELTA	CHORD	CH.
1-2	383.00'	496.47'	74°16'14"	462.43'	N37
LOT 12	383.00'	331.67'	49°37'01"	321.40'	N49
LOT 13	383.00'	164.80'	24°39'13"	163.53'	N12
3-4	167.00'	262.32'	90°00'00"	236.17'	N45
5-6	233.00'	366.00'	90°00'00"	329.51'	S45
LOT 5	233.00'	145.89'	35°52'30"	143.52'	S72
LOT 6	233.00'	100.14'	24°37'30"	99.37'	S41
LOT 7	233.00'	119.97'	29°30'00"	118.64'	S14
7-8	317.00'	410.92'	74°16'14"	382.75'	S37